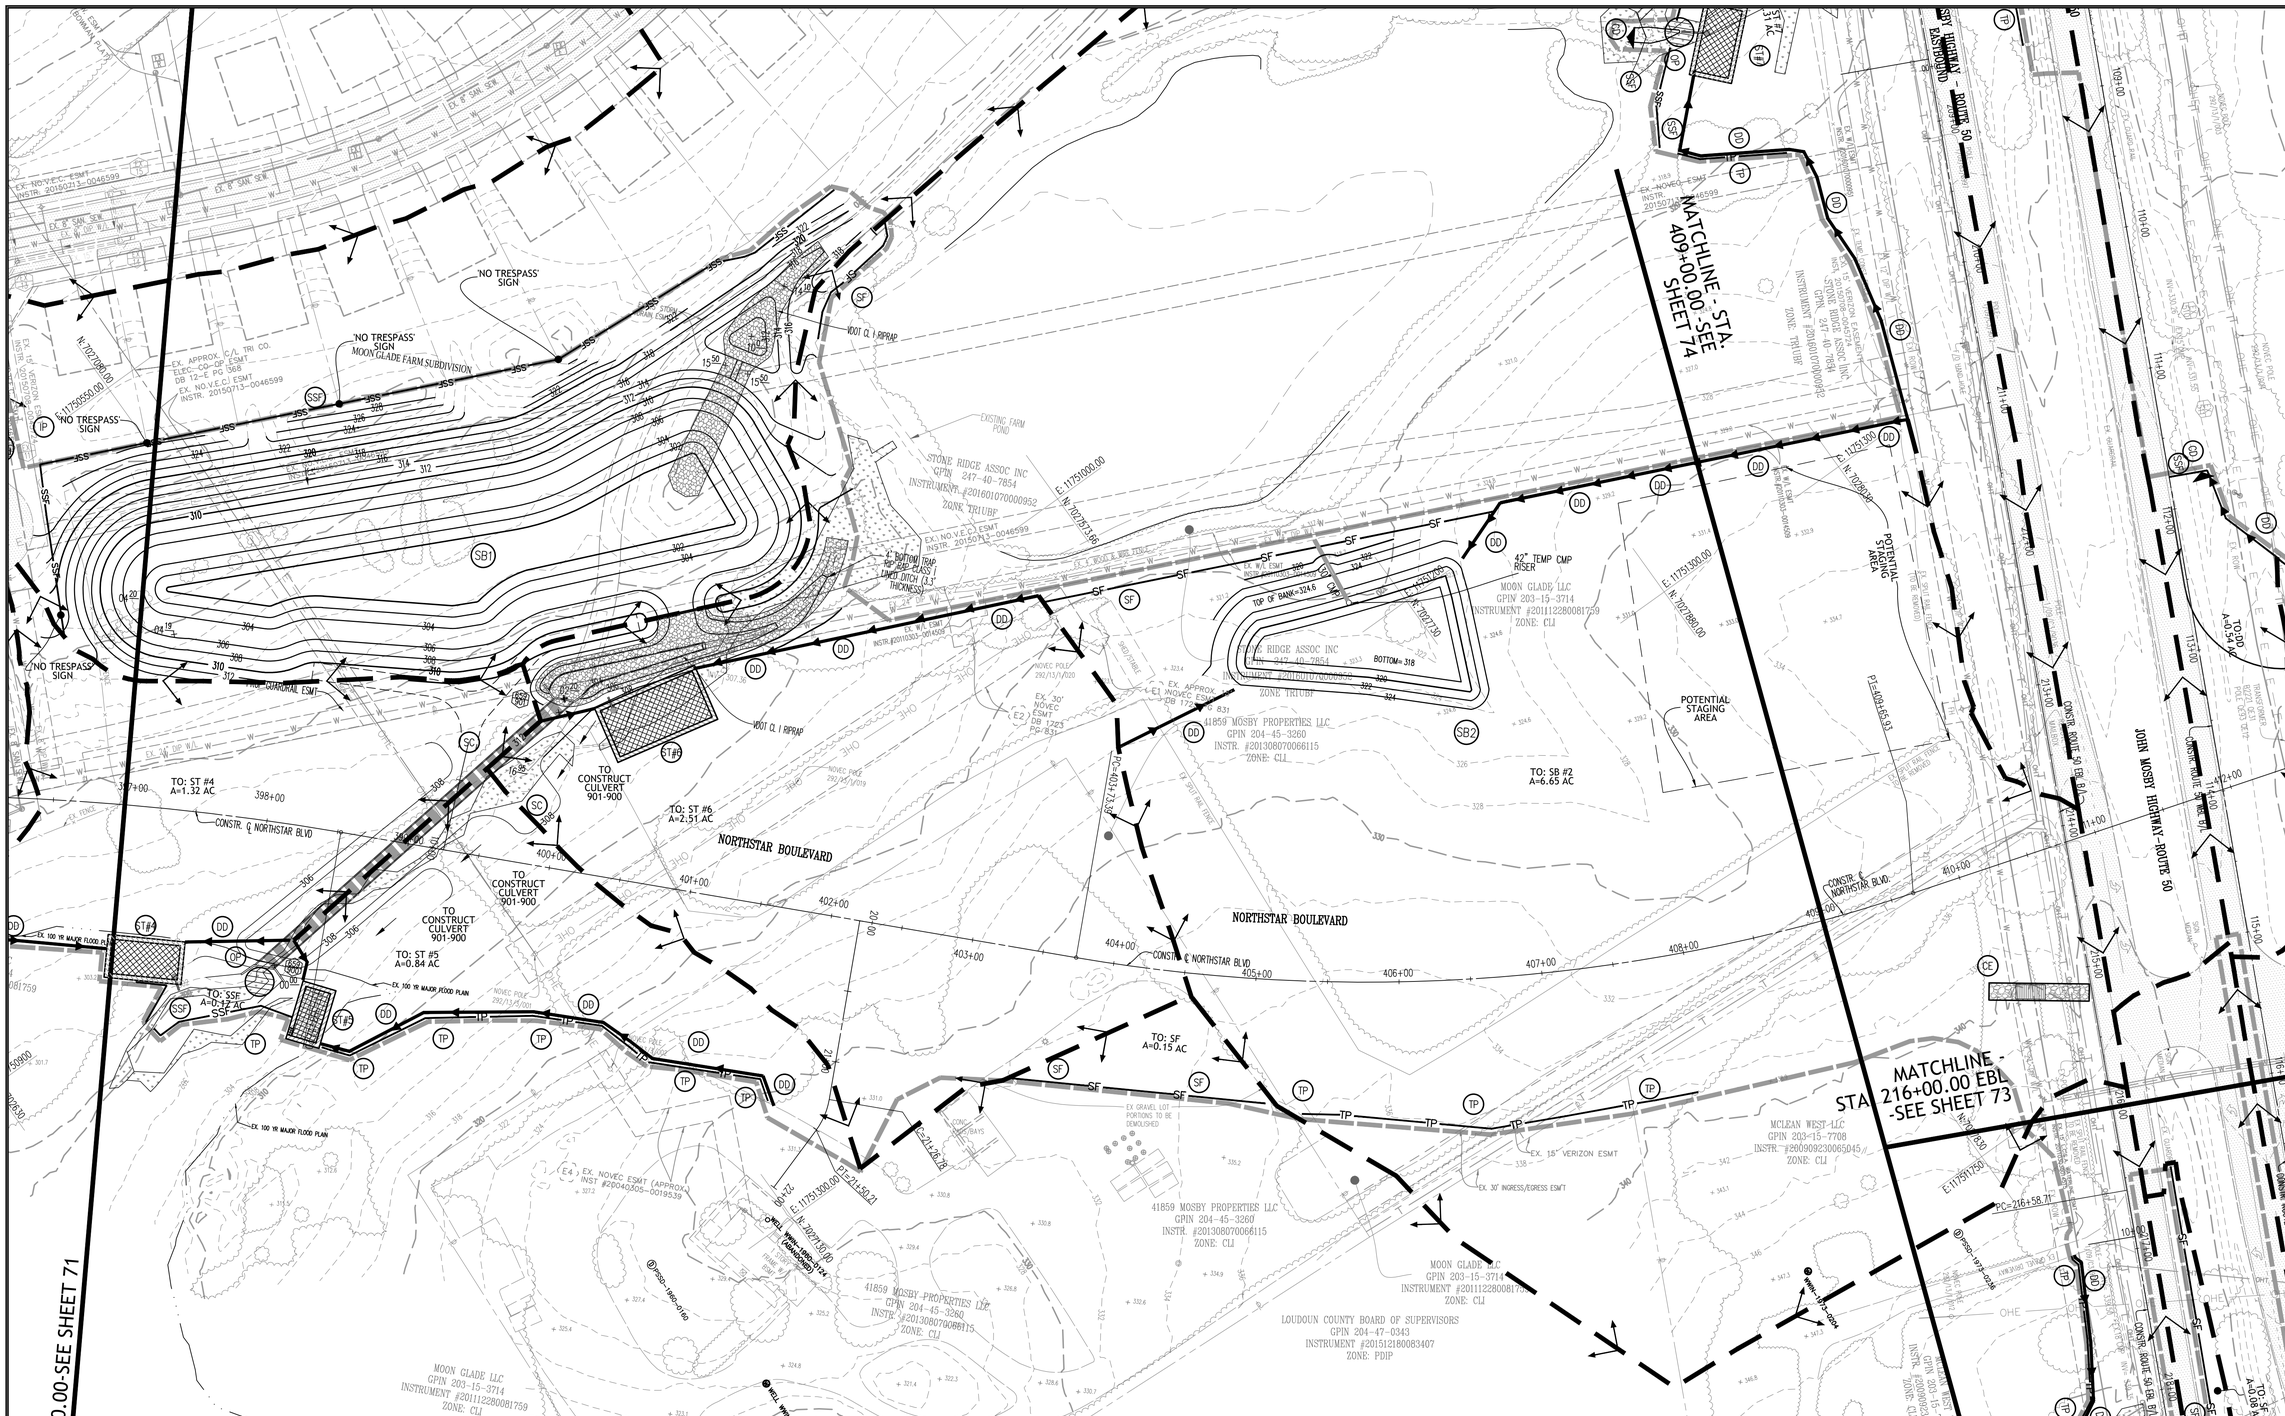

EROSION AND SEDIMENT CONTROL LEGEND

3.02	TEMPORARY STONE CONSTRUCTION ENTRANCE	CE		3.11	TEMPORARY RIGHT-OF-WAY DIVERSION	RWD		3.08	CULVERT INLET PROTECTION	CIP		3.19	RIPRAP	RR	
3.05	SILT FENCE	SF	SF	3.12	DIVERSION	DV		3.09	TEMPORARY DIVERSION DIKE	DD		3.32	PERMANENT SEEDING	PS	
3.07	STORM DRAIN INLET PROTECTION	IP		3.20	ROCK CHECK DAMS	CD		3.13	TEMPORARY SEDIMENT TRAP	ST			SUPER SILT FENCE	SSF	SSF
				3.24	TEMPORARY STREAM CROSSING	SC		3.14	TEMPORARY SEDIMENT BASIN	SB			LIMITS OF CLEARING	LOC	
				3.38	TREE PRESERVATION AND PROTECTION	TP	TP	3.18	OUTLET PROTECTION	OP			DRAINAGE DIVIDE		

NOTES:
1. CONTRACTOR TO PROVIDE TEMPORARY SEEDING & MULCHING (TS & MU) OUTSIDE OF THE PAVED AREA WITHIN LIMITS OF CLEARING.
2. FOR DETAILS, NOTES, AND NARRATIVE, SEE SHEETS 80-82.

VA. STATE GRID AND N. NORTH

GRAPHIC SCALE
0 25 50 100
(IN FEET)
1 INCH = 50 FEET

J2 Engineers, Inc.
602 South King Street
Suite 100
Leesburg, VA 20151

571.291.9167 (office)
571.291.9365 (fax)
www.j2engineers.com

COMMONWEALTH OF VIRGINIA
JONATHAN D. WILFONG
Lic. No. 045058
05/26/20
PROFESSIONAL ENGINEER

PLAN# LC1505
DATE: APRIL 2018
CONTOUR INT.= 2'
SCALE: 1"=50'

PLAN DATE
12/04/15
03/21/16
11/07/16
01/27/17
07/28/17
08/23/17
11/28/17
01/31/18
09/19/18
02/04/20
05/26/20

EROSION & SEDIMENT CONTROL - PHASE I

NORTHSTAR BOULEVARD PHASE II

DULLES ELECTION DISTRICT
LOUDOUN COUNTY, VIRGINIA

LOUDOUN COUNTY, VIRGINIA 1757

REVISIONS

No.	DATE	DESCRIPTION

SHEET 72 OF 86